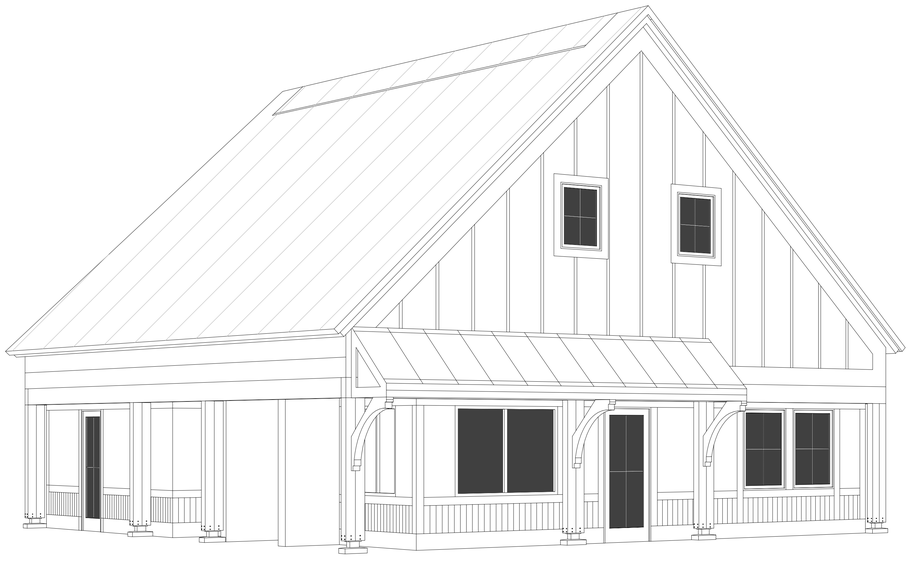

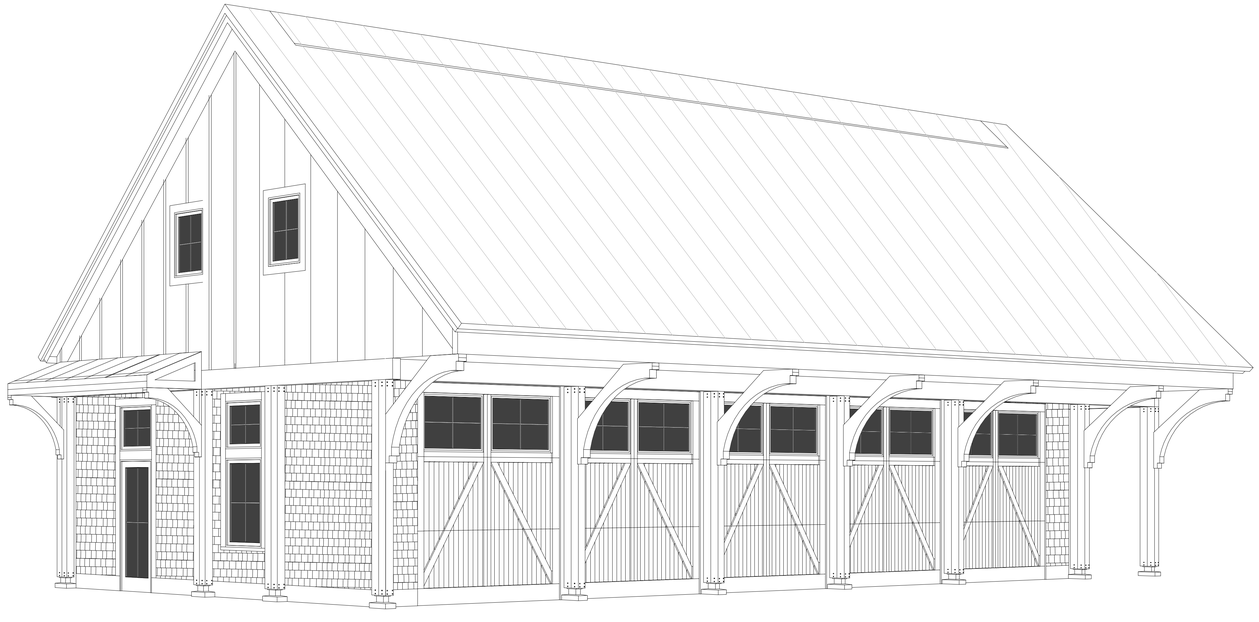

2 / A9 EXTERIOR ELEVATIONS
1/4" = 1'-0"

Jan 20, 2010 - 2:17pm
M:\HAF Architects\2009 Projects\09050\DWG\09050_S_A9.dwg

HAF
ARCHITECTS
HOEFLER ARCHITECTS LLC

106 EAST CHESTNUT ST.
SUITE 101
STILLWATER, MN

PHONE: 651-351-1760
FAX: 651-430-0180

WWW.HAFARCHITECTS.COM

PROJECT:
HIGHLAND PARK GOLF COURSE:
DRIVING RANGE / ACTIVITY BUILDING
1403 MONTREAL AVE
ST. PAUL, MN 55102

CONSULTANTS:

The First Tee St. Paul

DENNY SANFORD
HIGHLAND LEARNING CENTER
CITY OF ST. PAUL, MINNESOTA

PERSPECTIVE:

I HEREBY CERTIFY THAT THIS PLAN, SPECIFICATION OR REPORT WAS PREPARED BY ME OR UNDER MY DIRECT SUPERVISION AND THAT I AM A DULY LICENSED ARCHITECT UNDER THE LAWS OF THE STATE OF MINNESOTA.

SIGNATURE

REGISTRATION NO: MICHAEL HOEFLER

PROJECT NO. 24210

DRAWN BY 09 - 050

CHECKED BY MMH

DATE MGH

01-21-2010

NOTICE: THE DESIGNS SHOWN AND DESCRIBED HEREIN INCLUDING ALL TECHNICAL DRAWINGS, GRAPHICS, AND MODELS THEREOF, ARE PROPRIETARY AND CANNOT BE COPIED, DUPLICATED OR COMMERCIALLY EXPLOITED, IN WHOLE OR IN PART, WITHOUT EXPRESS WRITTEN PERMISSION OF HAF ARCHITECTS. THESE ARE AVAILABLE FOR LIMITED REVIEW AND EVALUATION BY CLIENTS, CONSULTANTS, CONTRACTORS, AGENCIES, VENDORS AND OFFICE PERSONNEL ONLY IN ACCORDANCE WITH THIS NOTICE.

© COPYRIGHT HAF ARCHITECTS 2008. ALL RIGHTS RESERVED

ISSUE

DATE	DESCRIPTION

SHEET INFORMATION:
EXTERIOR ELEVATIONS

A9